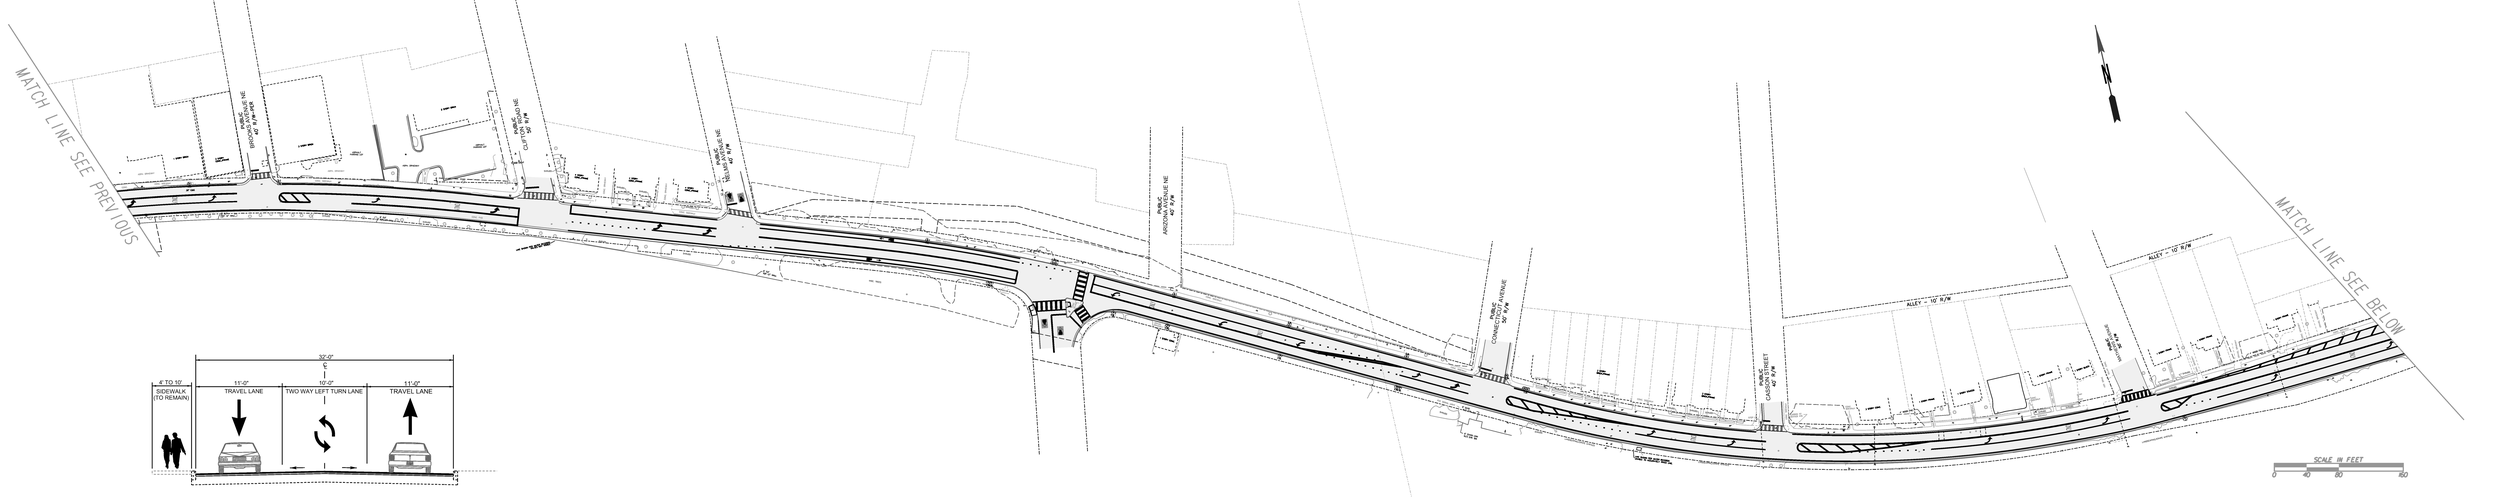

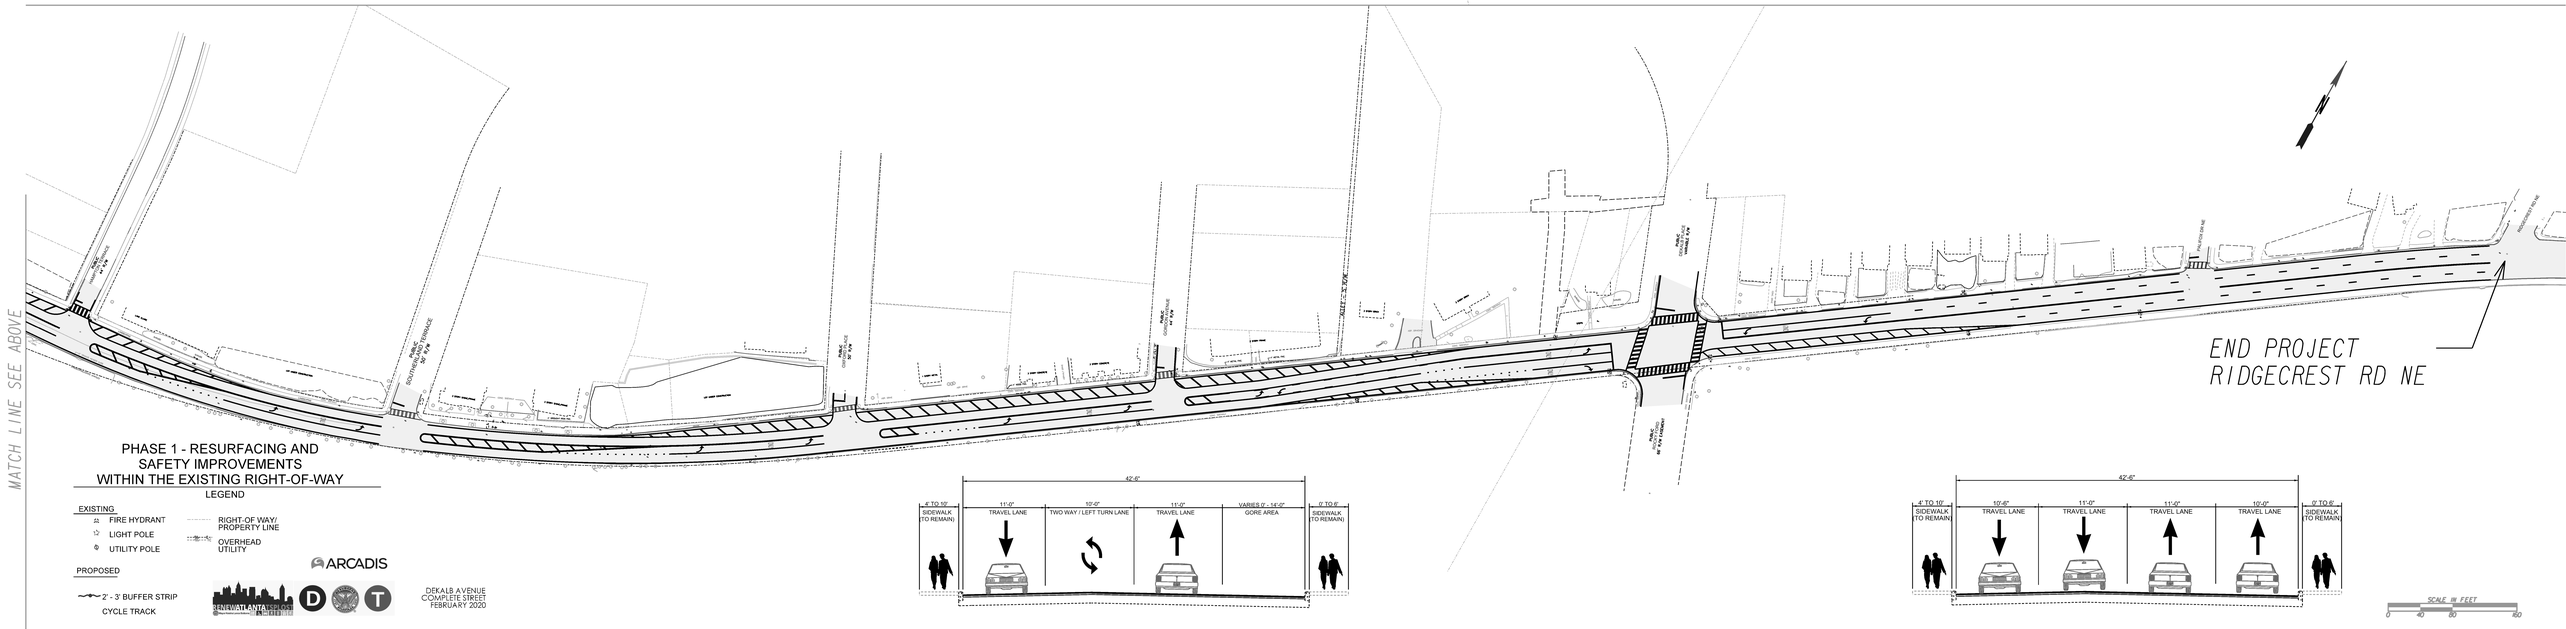

PHASE 1 - RESURFACING AND SAFETY IMPROVEMENTS WITHIN THE EXISTING RIGHT-OF-WAY

LEGEND

EXISTING

- FIRE HYDRANT
- LIGHT POLE
- UTILITY POLE
- RIGHT-OF WAY/ PROPERTY LINE
- OVERHEAD UTILITY

PROPOSED

- 2' - 3' BUFFER STRIP
- CYCLE TRACK

ARCADIS

DEKALB AVENUE
COMPLETE STREET
FEBRUARY 2020